APPENDIX 1

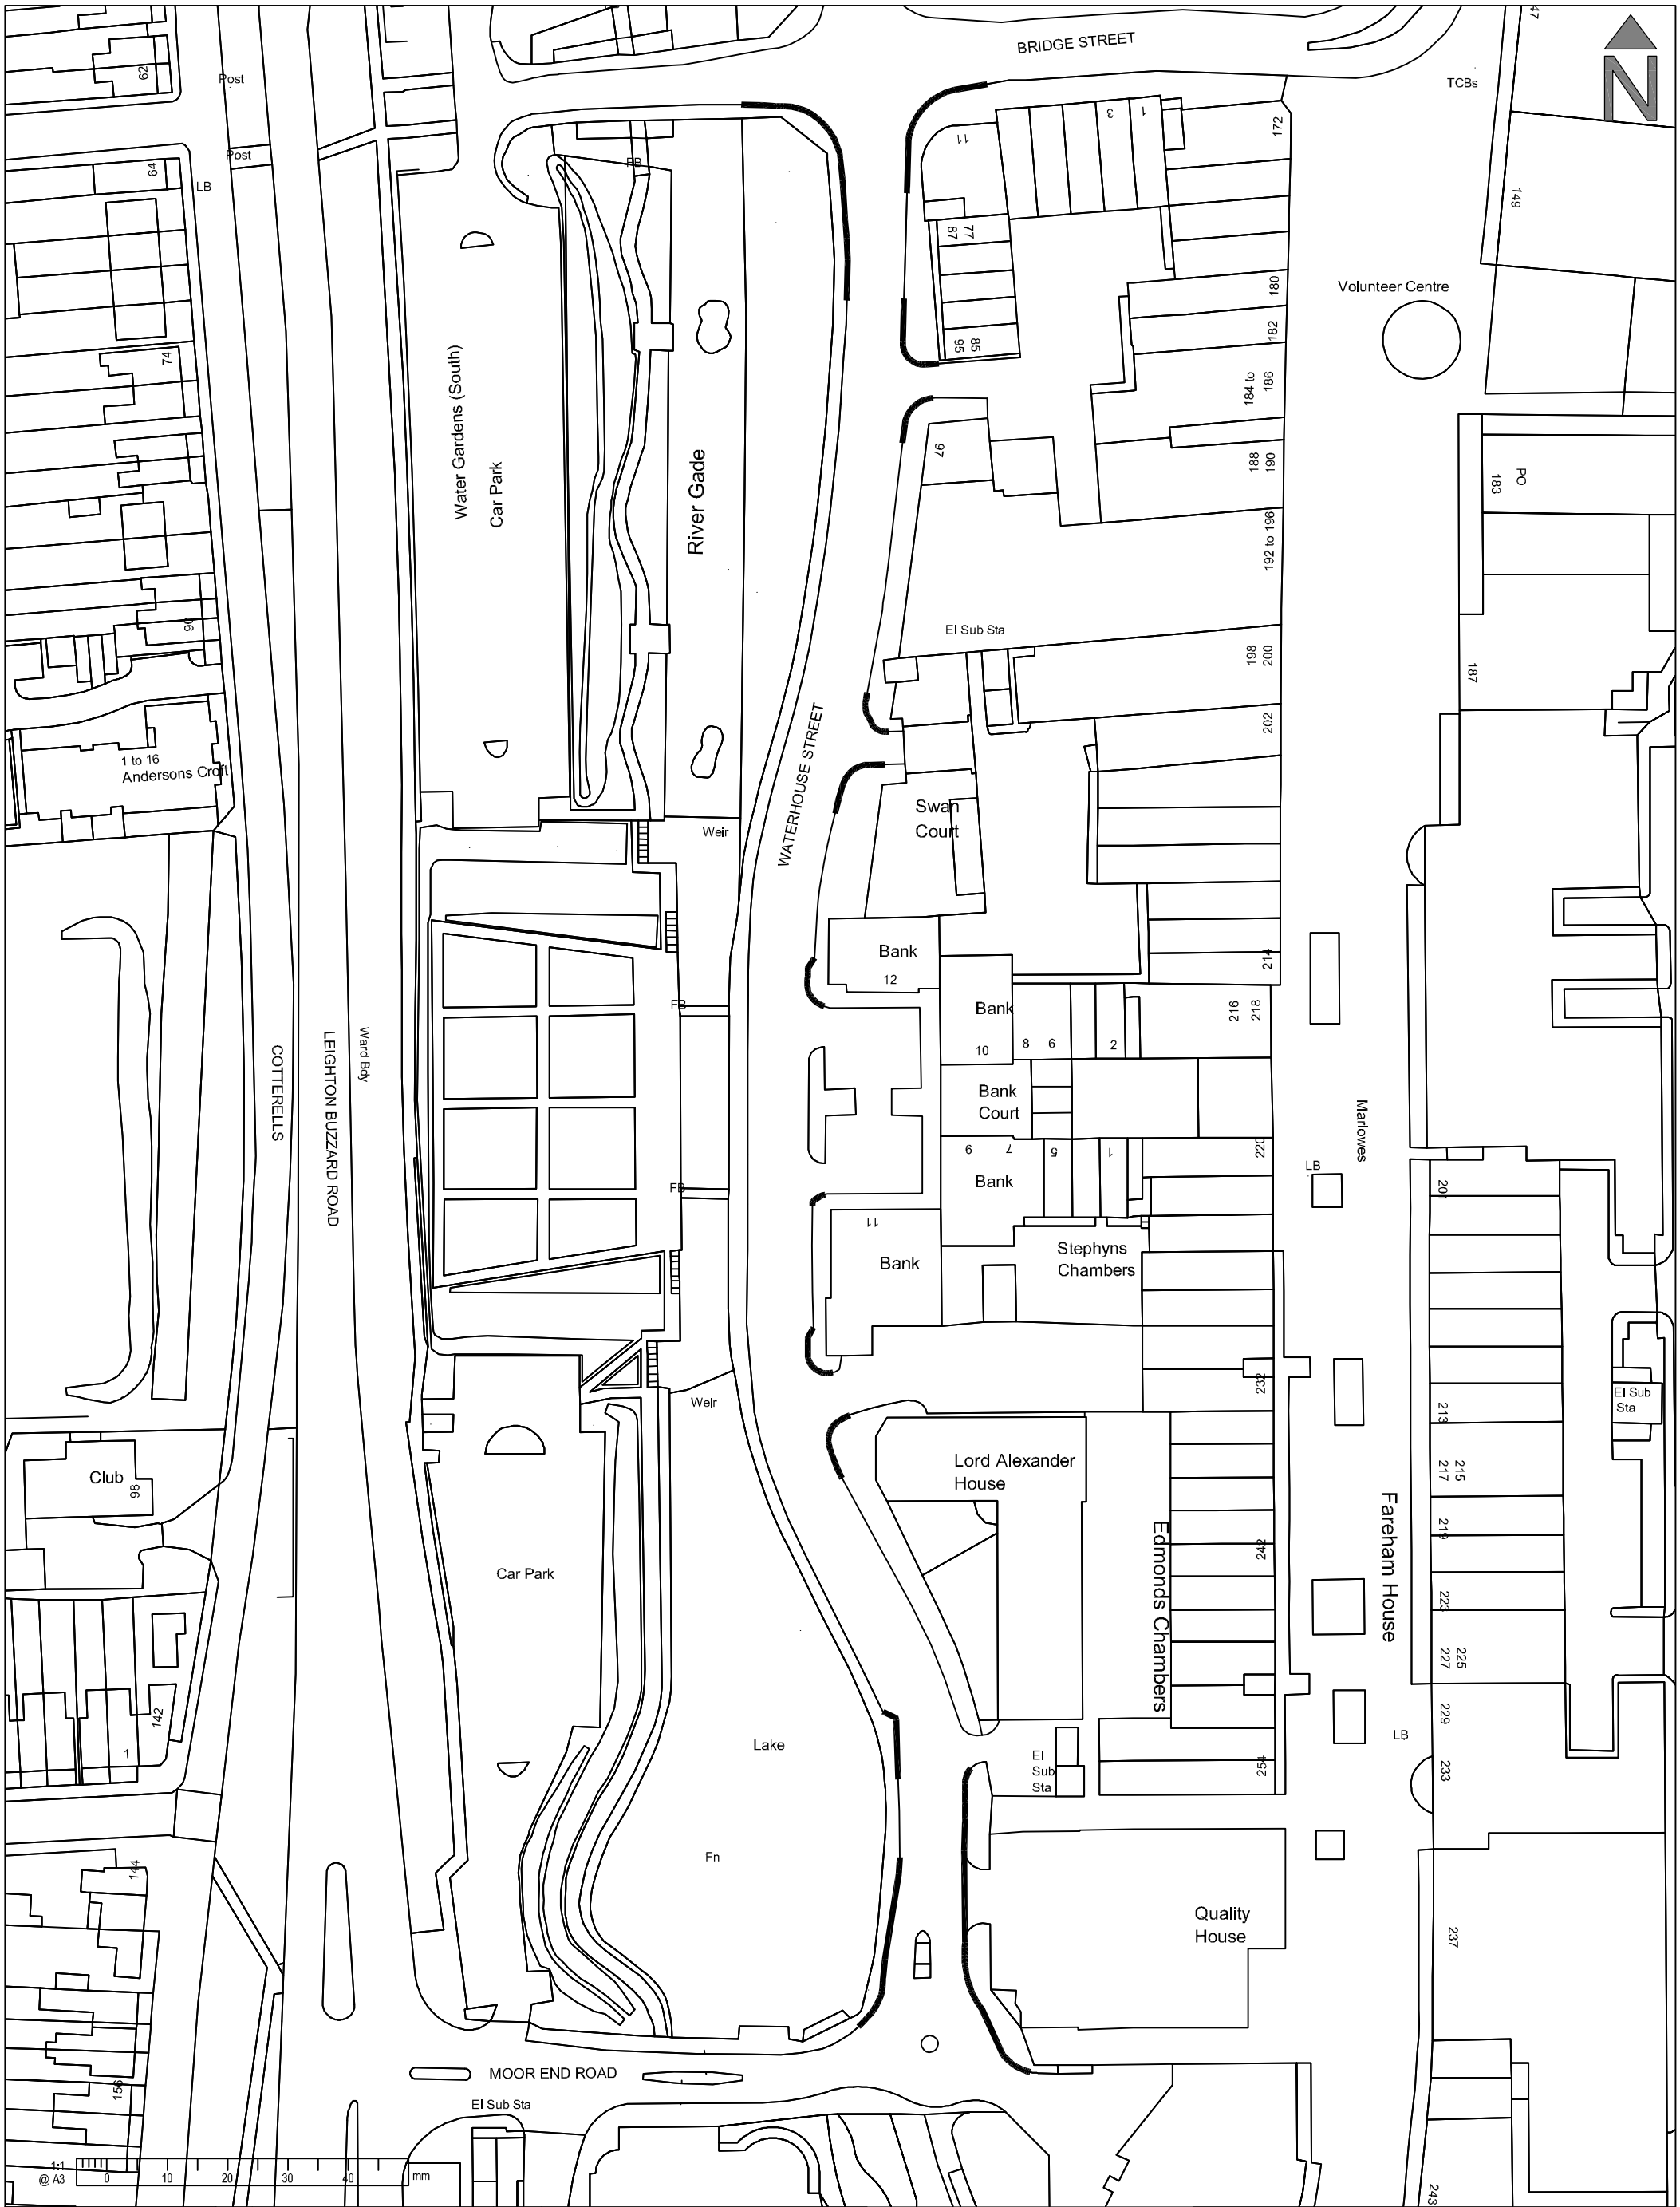

KEY:

NO WAITING, LOADING OR UNLOADING AT ANY TIME

Revision	Amendment	Approved	Revision Date

Hertfordshire

COUNTY HALL
Pegs Lane
Hertford, Herts
SG13 8DN
Phone: 01992 555555

© Crown copyright and database right to 2015 Ordnance Survey 100019606

You are not permitted to copy, sub-licence, distribute or sell any of this data to third parties in any form.
(This restriction may not apply to HCC and its licensed contractors, agents & partners.)

Drawn	Designed	Approved	Checked	Revision Date

Project: WATERHOUSE STREET, HEMEL HEMPSTEAD

Sheet: PROPOSED LOADING BAN

Project No.	Scale	Drawing No.	Sheet. No.	Revision
K-BC013.00	1:1000	K-BC013.00/WS/001	1 of 1	

Original Sheet Size A3 [420x297] Plot Date